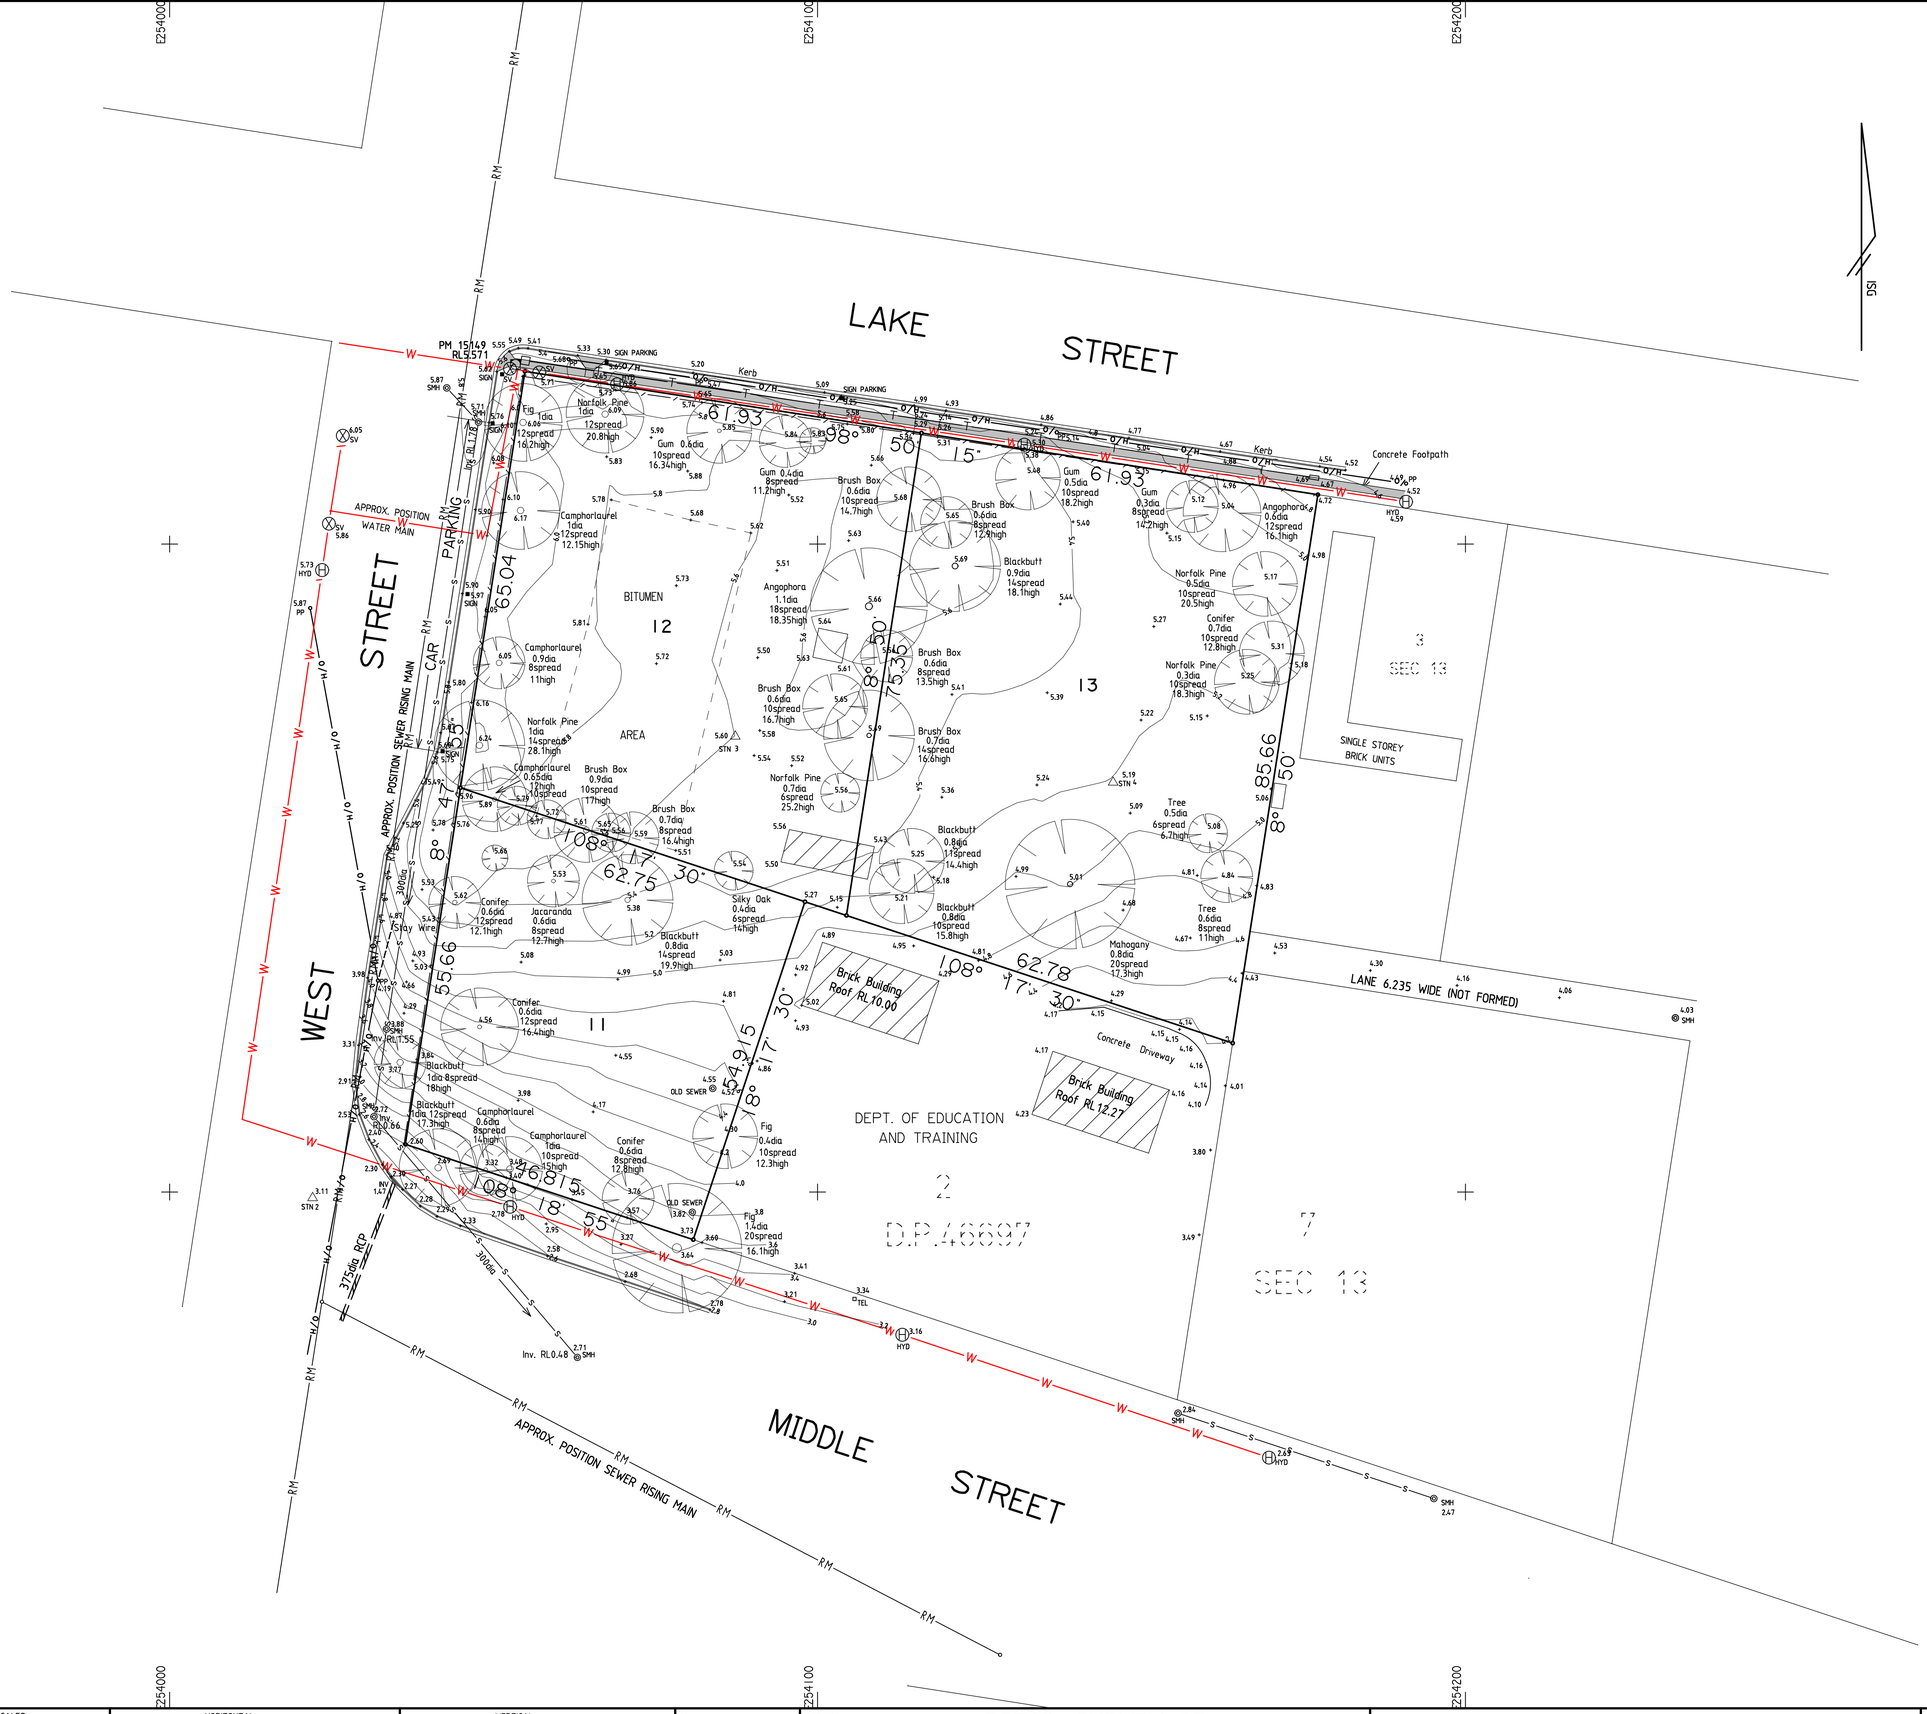

AMENDMENTS.	SCALES	HORIZONTAL	VERTICAL	DRAWN.	PROJECT	COUNCIL.	SHEET OF
	HORIZONTAL. 1:500 VERTICAL. N/A FIELD SHEETS Date of survey.1/11/2000	CO-ORDINATE SYSTEM. ISG MARKS ADOPTED. EAST. NORTH. NOTE. IT IS THE RESPONSIBILITY OF THE USER OF THIS PLAN TO ESTABLISH THE EXISTENCE OF ALL PUBLIC UTILITIES PRIOR TO COMMENCEMENT OF WORKS	DATUM. A.H.D. B.M. ADOPTED. PM 15149 R.L. 5.571 PLOT FILE/DWG No. DWG6714A	RD CHECKED. PASSED.	DETAIL SURVEY OF LOTS 11,12 AND 13 DP47987 COR. WEST AND LAKE STREET FORSTER	GREAT LAKES DATE. 13/11/00	FILE No. 6714

DEGOTARDI, SMITH & PARTNERS (FORSTER)
CONSULTING SURVEYORS & PLANNERS
1st FLOOR, 3 WHARF ST. FORSTER 2428 (02) 65547988 FAX (02) 65549378
PO BOX 510 FORSTER NSW 2428 EMAIL survey@degotardi-forster.com.au
SUITE 11 19-23 BRIDGE ST PYMBLE 2073 (02)94401100 FAX (02)94401055 DX8720 GORDON